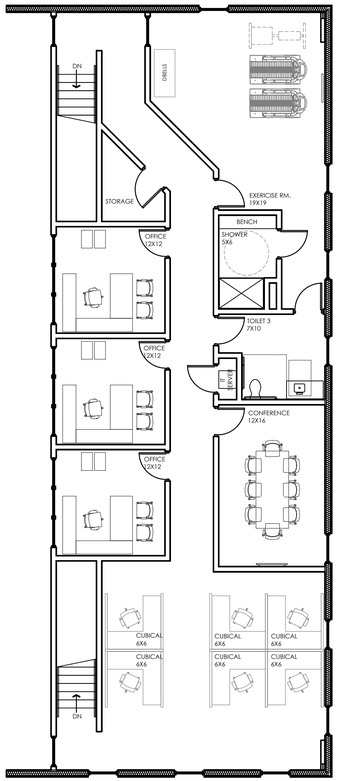

MEZZ. PLAN 1/8" = 1'-0"

MEZZ.- 2,728 sqft.

CONCRETE RETAINING WALL W/GUARD RAIL

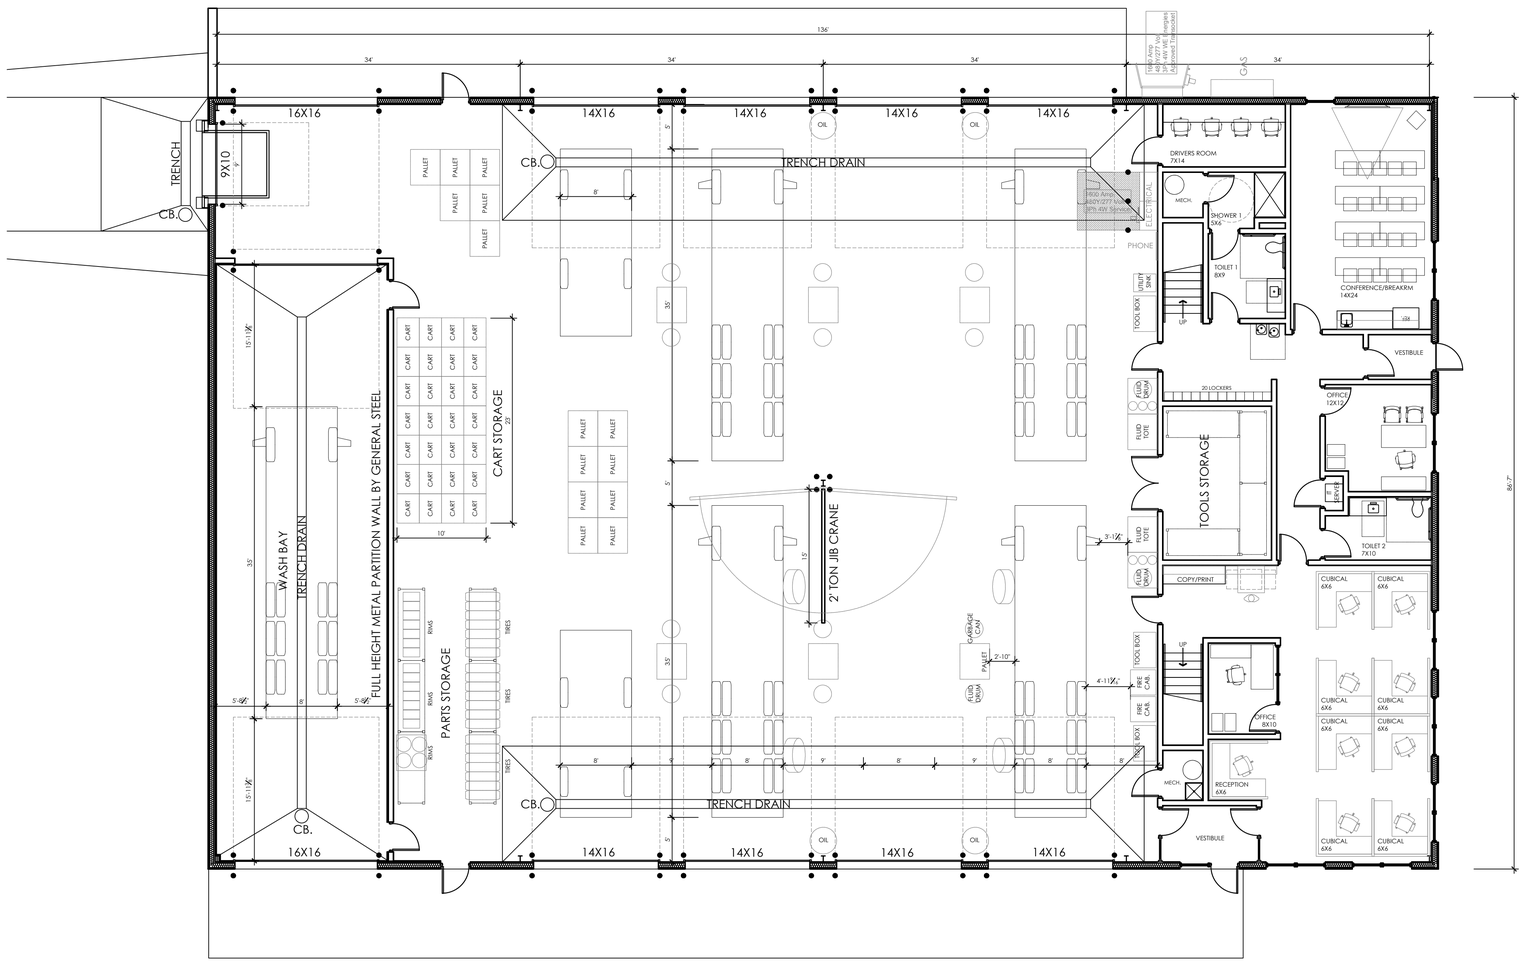

FIRST FLOOR PLAN 1/8" = 1'-0"

FIRST FLOOR - 11,995 sqft.

MADISEN MAHER

ARCHITECTS

700 W. VIRGINIA STREET, SUITE 604
MILWAUKEE, WI 53204
414.277.8000
MADISENMAHER.COM

A NEW PROJECT FOR:

BADGERLAND DISPOSAL

PUTMAN PARKWAY
MILTON, WI 53563

CLIENT:

HUGHES REYNOLDS GROUP LLC.
JASON HUGHES
#608.358.0984
DUSTIN REYNOLDS
#414.803.6866

Drawings and Specifications as instruments of service are the property of Madisen Maher Architects, whether the work for which they are made be executed or not and are not to be used or copied on other work except by written agreement with Madisen Maher Architects.

DATE	ISSUED SET
120718	PLAN COMMISSION

Project Number	17-064
Start Date	1/17/17
Drawn By	RRT
Checked By	RRT
Scale	1/8" = 1'-0"

FIRST FLOOR PLAN BUILDING A

A1.01A