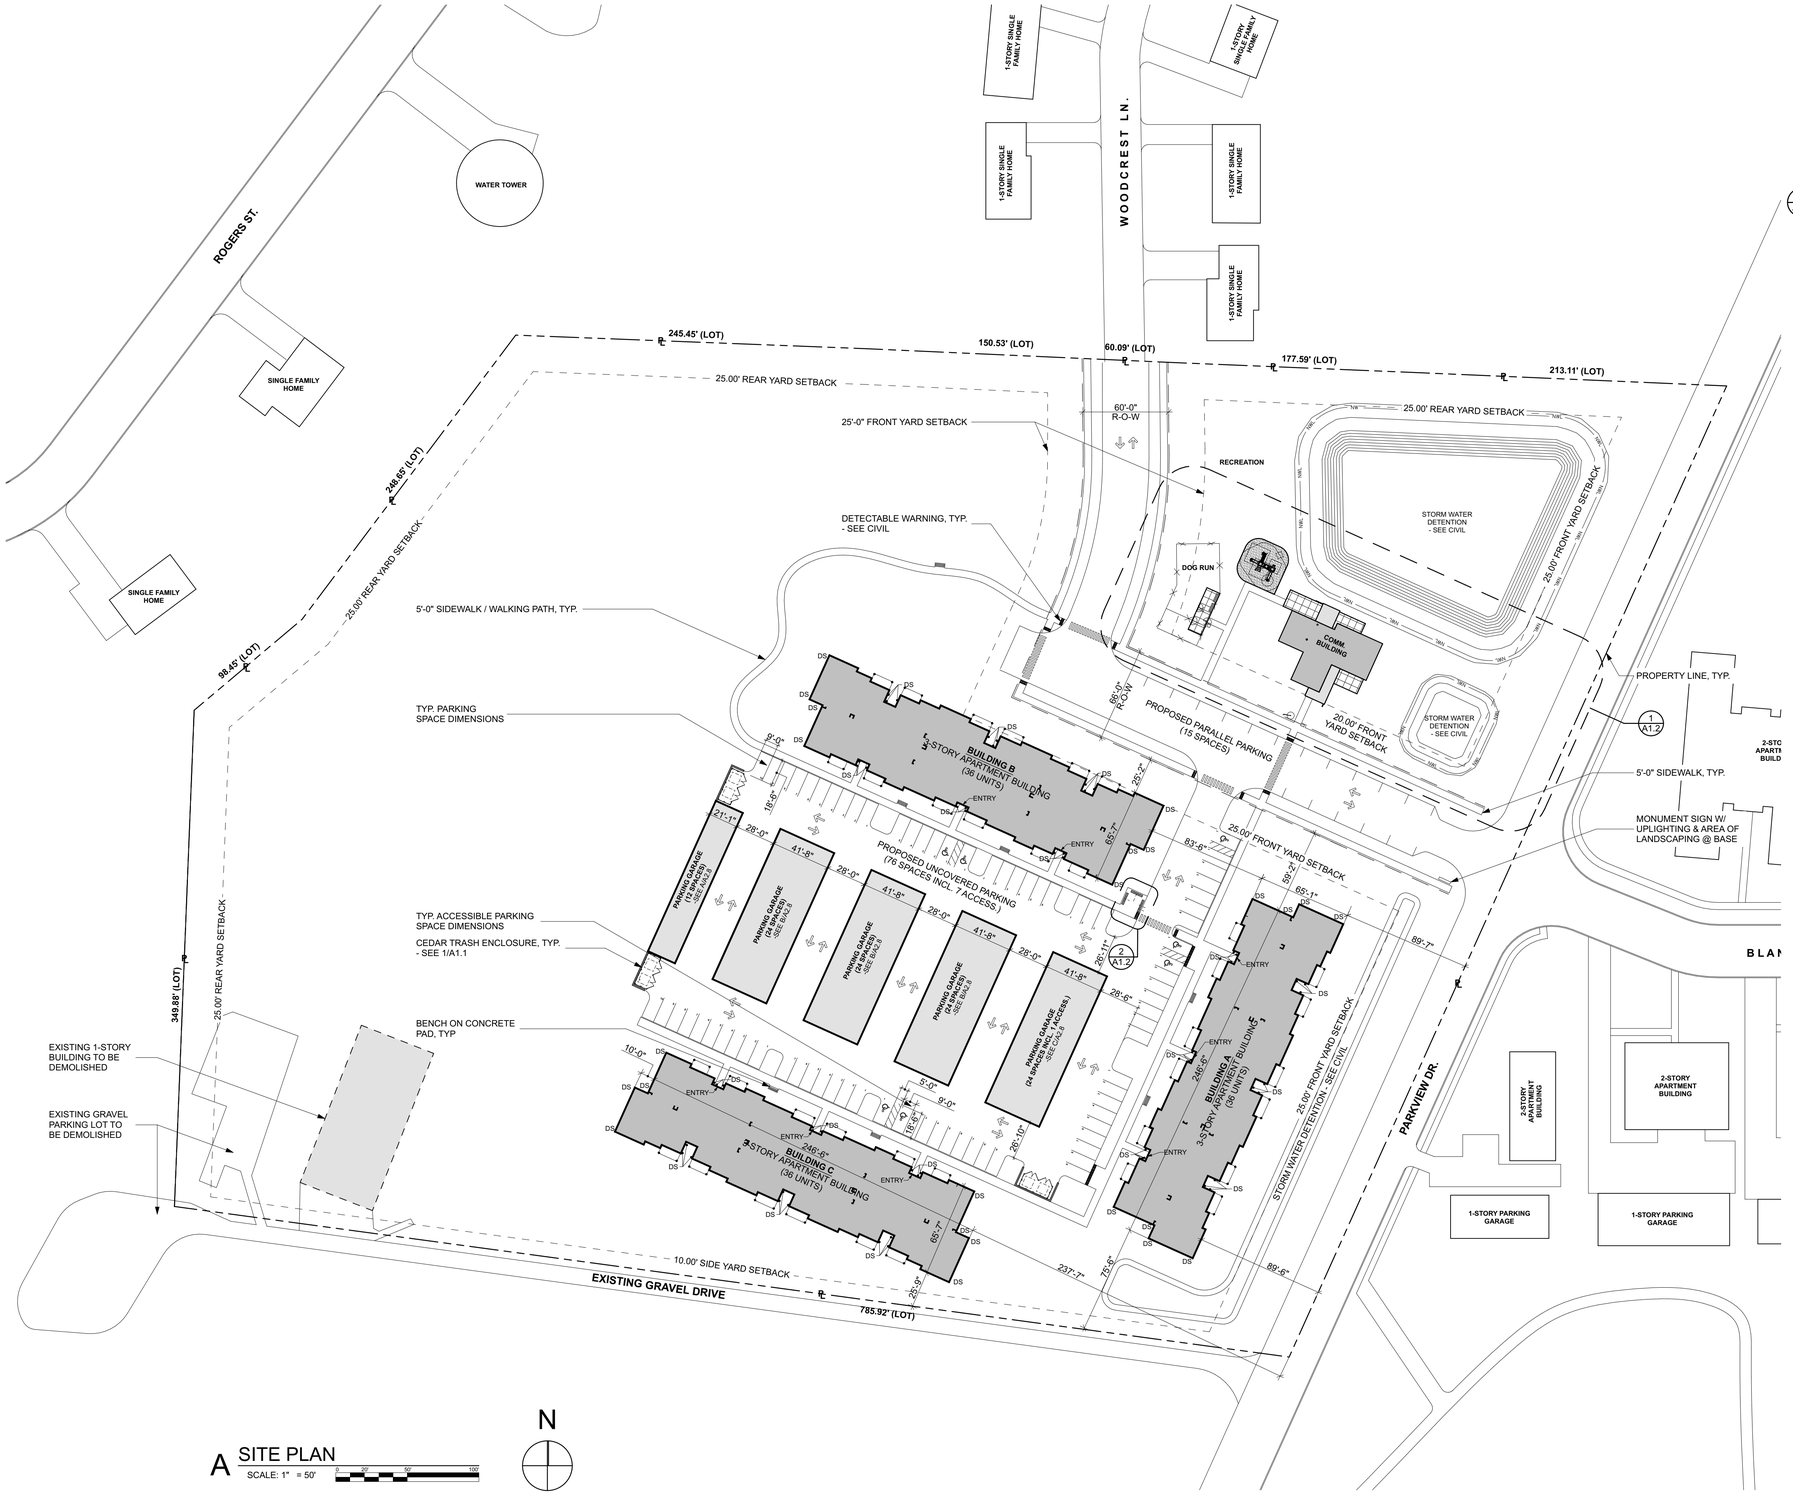

A SITE PLAN
SCALE: 1" = 50'

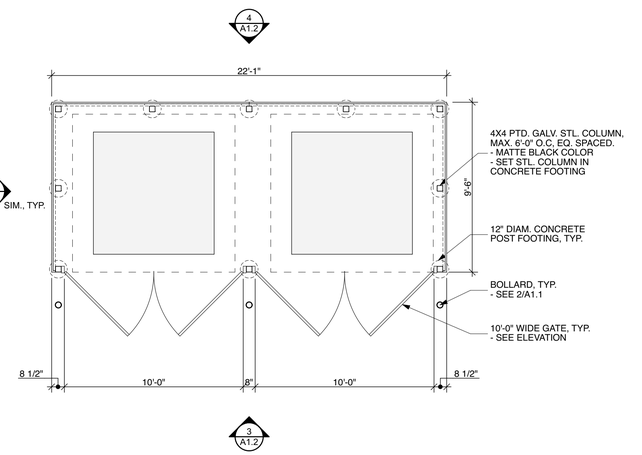

1 CEDAR TRASH ENCLOSURE PLAN
SCALE: 1/4" = 1'-0"

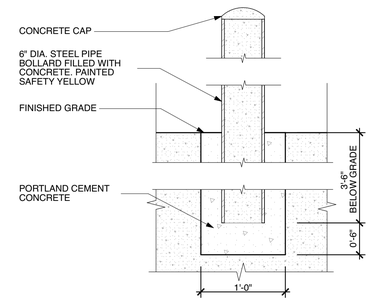

2 PIPE BOLLARD
SCALE: 1" = 1'-0"

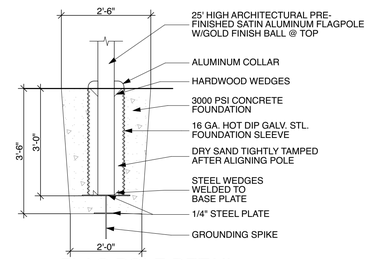

3 FLAG POLE DETAIL
SCALE: 1/2" = 1'-0"

GENERAL NOTES:

1. SEE LANDSCAPE SHEETS FOR FULL SITE LANDSCAPE INFORMATION.
2. SEE CIVIL DRAWINGS & ELECTRICAL SITE LIGHTING PLANS FOR ADDITIONAL SITE DEVELOPMENT INFORMATION.
3. SEE CIVIL DRAWINGS FOR ALL PUBLIC WAY IMPROVEMENTS, SETBACKS FROM THE PROPERTY LINE, AND SITE DIMENSIONS INCLUDING DRIVE AISLE WIDTHS, PARKING SPACE DIMENSIONS, CURB CUT LOCATIONS AND SIDEWALK DIMENSIONS.
4. ALL SIDEWALKS SHOULD HAVE A RUNNING SLOPE NO GREATER THAN 5% AND CROSS SLOPE NO GREATER THAN 2%.
5. ALL SITE FURNISHINGS SHALL BE BOLTED TO THE SURFACE.
6. SEE SURVEY FOR EXISTING CONDITIONS AND LOT DIMENSIONS
7. THE EXACT LOCATION OF THE ELECTRIC AND GAS SERVICES TO THE BUILDING WILL BE PROVIDED BY THE RESPECTIVE UTILITY COMPANIES. CONTRACTOR SHALL COORDINATE WITH UTILITY COMPANIES.

RED HAWK APARTMENTS

N. Parkview Drive & Blanche Drive
Milton, WI 53563

WORN JERABEK WILTSE ARCHITECTS, P.C.

401 West Superior St, Suite 400
Chicago, IL 60654
PH: 312.642.5587 FAX: 312.642.4189 www.wjwarchitecture.com

NO.	ISSUED FOR:	DATE
1	100% DESIGN DEVELOPMENT	08/12/19

NOT FOR CONSTRUCTION

ILLINOIS PROFESSIONAL DESIGN FIRM LICENSE #184.002955
© 2019 WORN JERABEK WILTSE ARCHITECTS, P.C.

STAMP

EXPIRATION DATE: 11.30.2020

PROJECT NUMBER: 18836

DR. BY: CC & JMK

CK. BY: DZ

SHEET NUMBER: **A1.1**