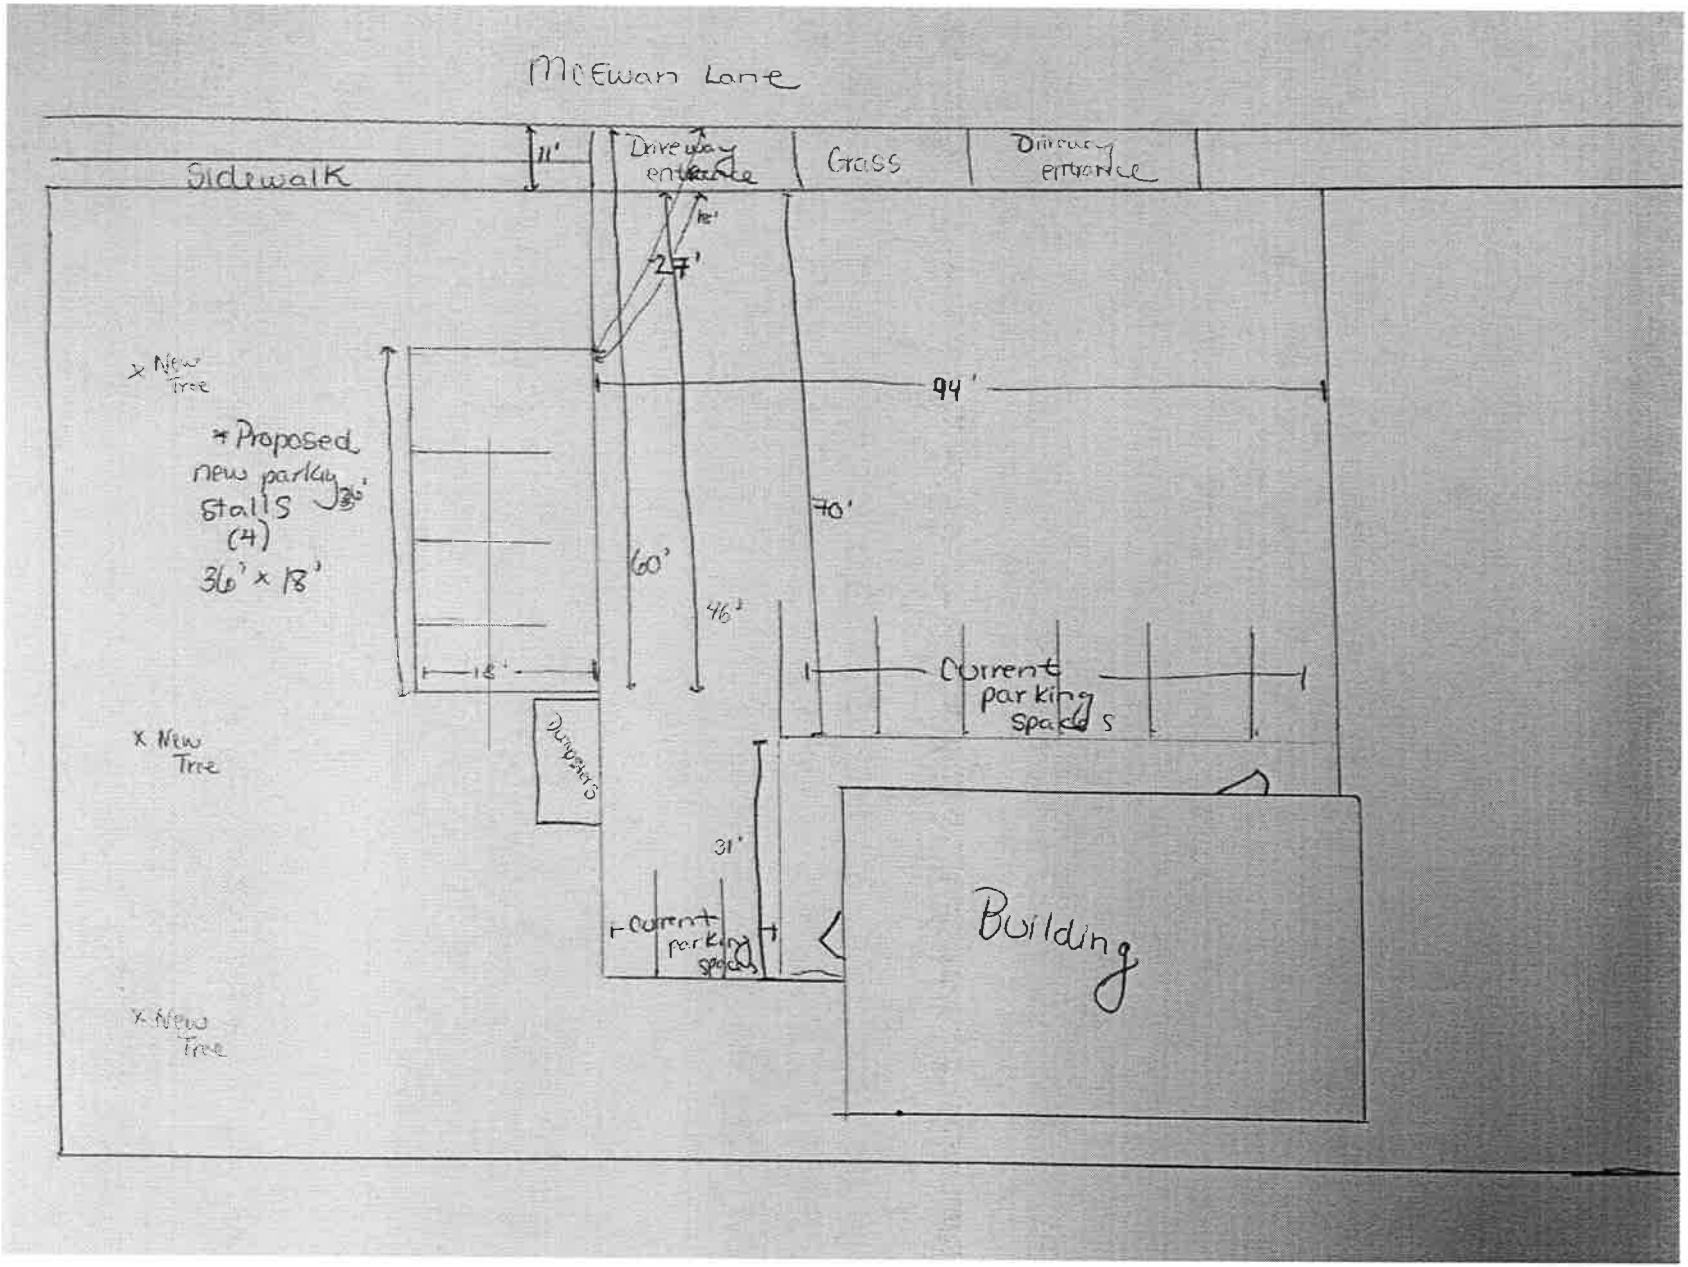
McEwan Lane
Sidewalk
11'
Driveway entrance
Grass
Driveway entrance
12'
27'
x New Tree
94'
* Proposed new parking stalls (4) 36' x 18'
70'
60'
46'
18'
Current parking spaces
x New Tree
Dumpsters
31'
Current parking spaces
Building
x New Tree

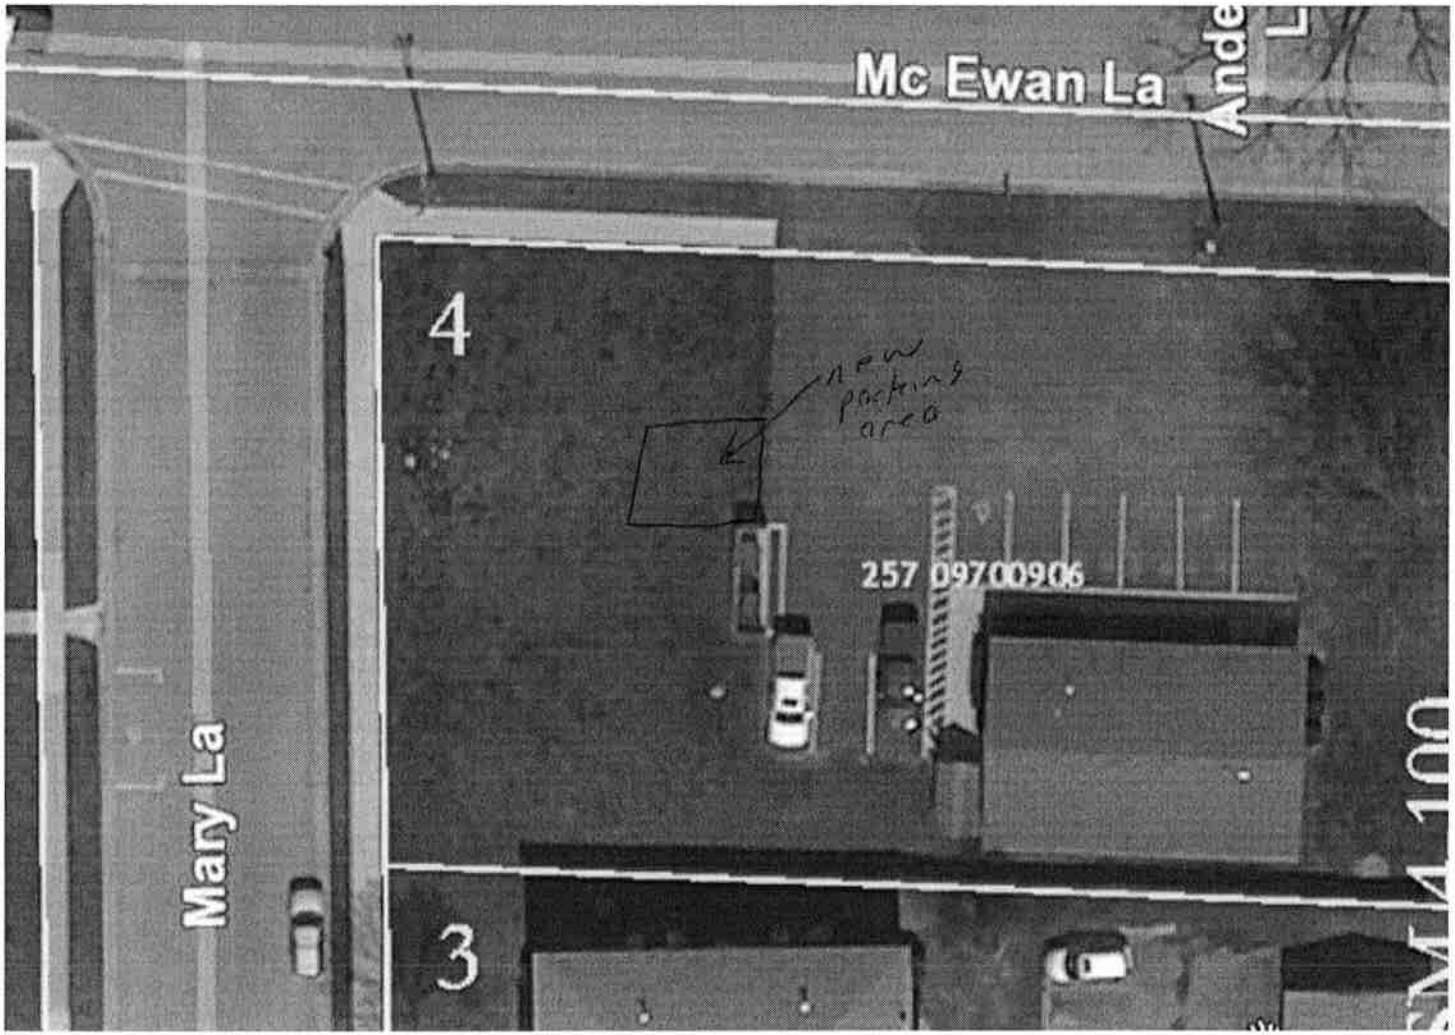
Mc Ewan La
Mary La
4
3
new parking area
257 09700906