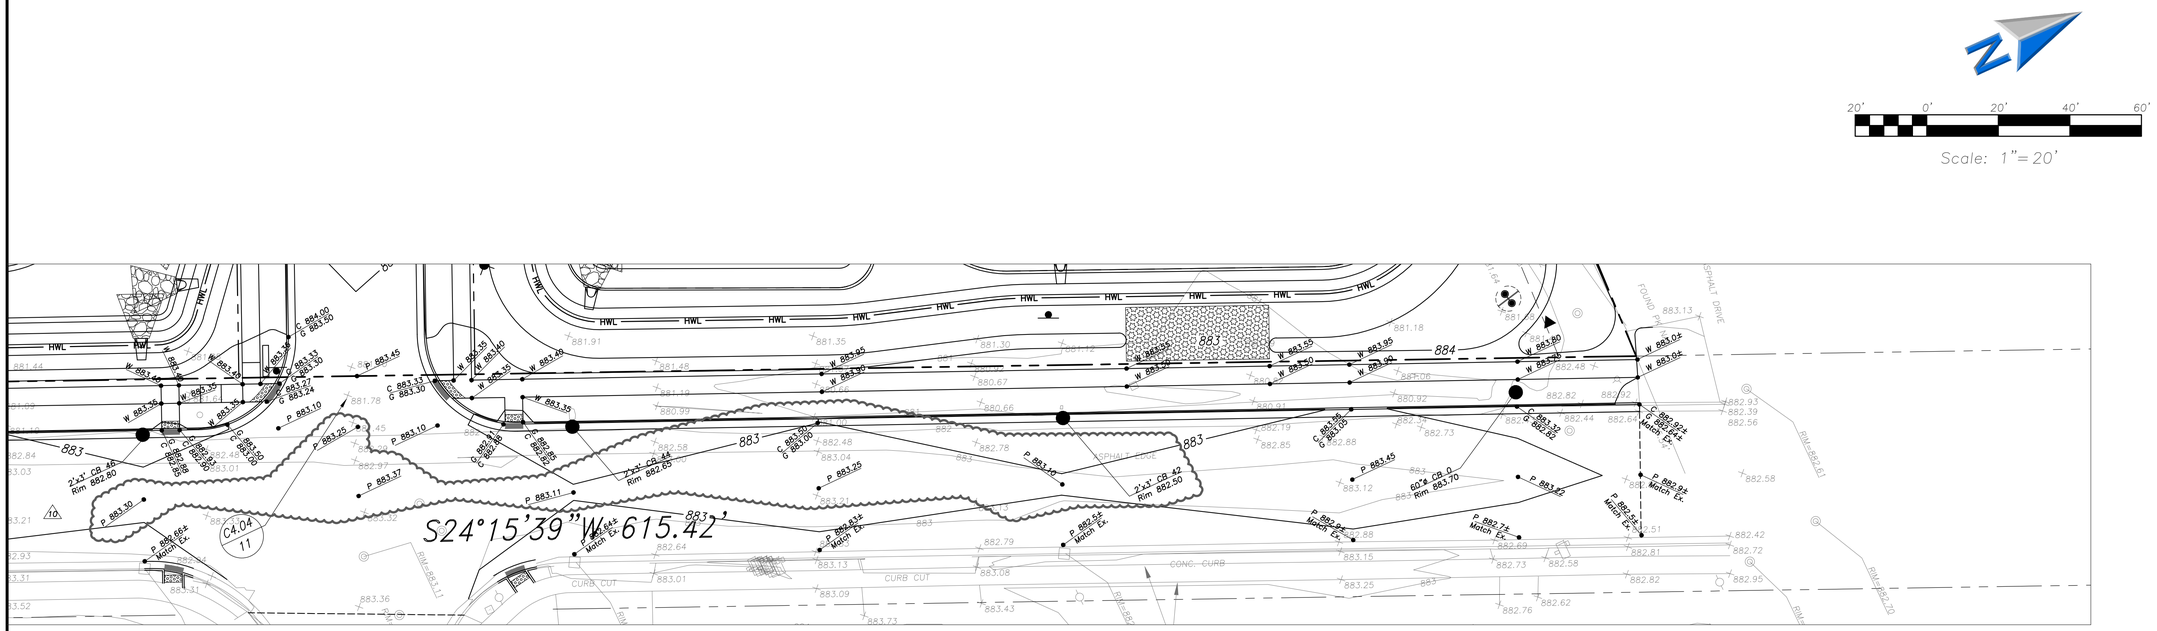

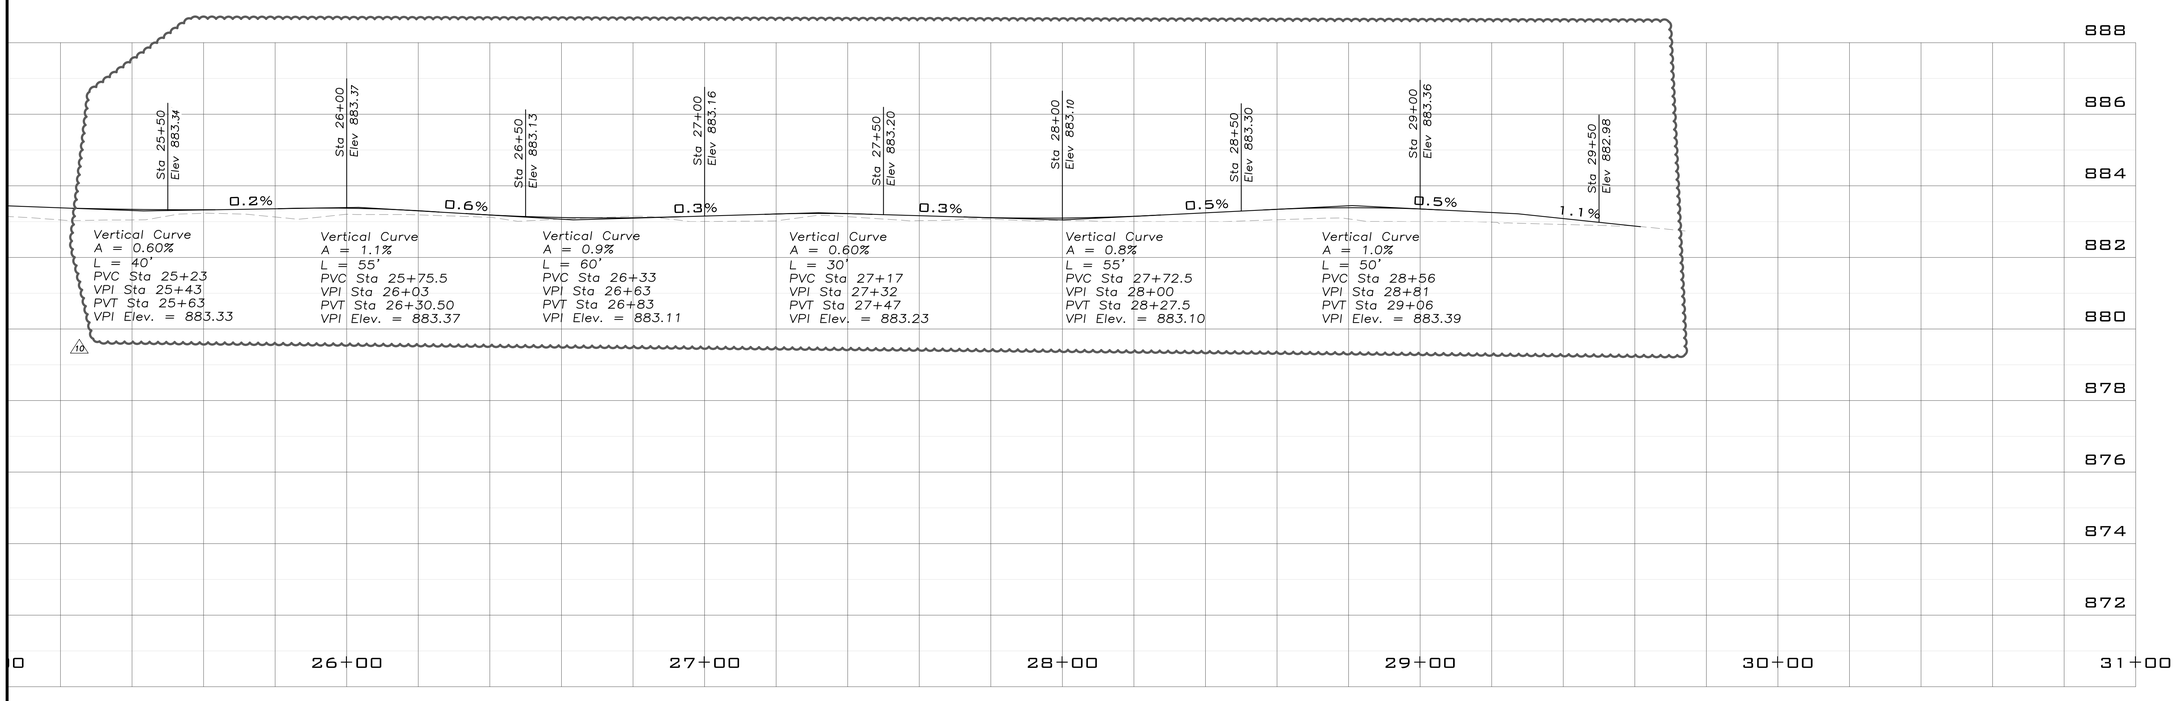

ERIKSSON ENGINEERING ASSOCIATES, LTD.
229 E WISCONSIN AVE, STE. 1102
MILWAUKEE, WISCONSIN 53202
PHONE (414) 249-6108
EMAIL INFO@EEA-LTD.COM

RED HAWK APARTMENTS

N PARKVIEW DRIVE & BLANCHE DRIVE
MILTON, WI 53563

Reserved for Seal:

WISCONSIN
TIMOTHY O BROWN
E-47178
MILWAUKEE WIS.
PROFESSIONAL ENGINEER

No.	Date	Description
	08.01.19	Owner Review
	08.09.19	Progress Set
	09.16.19	Issued for Permit Set
	10.04.19	Reissued for Permit Set
	10.15.19	Issued for Plan Commission
	02.11.20	Reissued for Permit Set
9	08.28.20	Civil Grading Changes
10	10.13.20	Plan Commission – Significant Alteration

© ERIKSSON ENGINEERING ASSOCIATES, LTD., 2019
THIS PLAN & DESIGN ARE THE PROPERTY OF ERIKSSON ENGINEERING ASSOCIATES, LTD. NO REPRODUCTION OF ANY PART OF THESE PLANS IS PERMITTED WITHOUT THE WRITTEN CONSENT OF ERIKSSON ENGINEERING ASSOCIATES, LTD.

Design By:	Approved By:	Date:
	TOB	10.13.20

Sheet Title:

PARKVIEW DR ROADWAY PLAN AND PROFILE

Sheet No:

C-7.02

EEA – P:\Tim\Worn Jerabek Wiltse Architects – Red Hawk Apartments of Milton\Drawings\Red Hawk Site Plan.dwg
Plotted: 10/13/20 @ 3:26pm By: tbrown