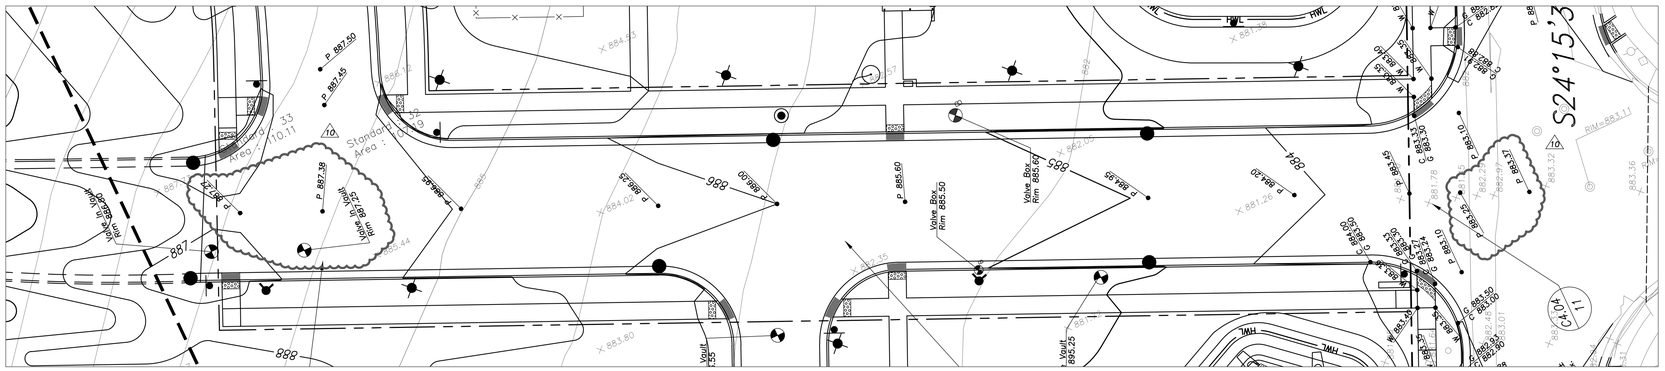

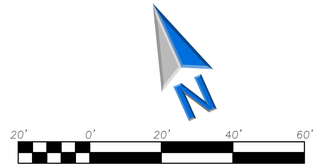

Scale: 1"= 20'

ERIKSSON ENGINEERING ASSOCIATES, LTD.
229 E WISCONSIN AVE, STE. 1102
MILWAUKEE, WISCONSIN 53202
PHONE (414) 249-6108
EMAIL INFO@EEA-LTD.COM

RED HAWK APARTMENTS

N PARKVIEW DRIVE & BLANCHE DRIVE
MILTON, WI 53563

Reserved for Seal:

WISCONSIN
TIMOTHY O BROWN
E-47178
MILWAUKEE
WIS.
PROFESSIONAL ENGINEER

No.	Date	Description
	08.01.19	Owner Review
	08.09.19	Progress Set
	09.16.19	Issued for Permit Set
	10.04.19	Reissued for Permit Set
	10.15.19	Issued for Plan Commission
	02.11.20	Reissued for Permit Set
9	08.28.20	Civil Grading Changes
10	10.13.20	Plan Commission – Significant Alteration

© ERIKSSON ENGINEERING ASSOCIATES, LTD., 2019
THE PUBLIC DOMAIN AND THE COPYRIGHT OF ERIKSSON ENGINEERING ASSOCIATES, LTD. IN THIS DRAWING AND ALL THE REPORTS, DESIGNS, DRAWINGS AND SPECIFICATIONS CONTAINED HEREIN IS RESERVED WITHOUT THE WRITTEN CONSENT OF ERIKSSON ENGINEERING ASSOCIATES, LTD.

Design By:	Approved By:	Date:
	TOB	10.13.20

Sheet Title:

BLANCHE DR ROADWAY PLAN AND PROFILE

Sheet No:

C-7.03

EEA – P:\Tim\Worn Jerabek Wilise Architects – Red Hawk Apartments of Milton\Drawings\Red Hawk Site Plan.dwg
Plotted: 10/13/20 @ 3:31pm By: tbrown